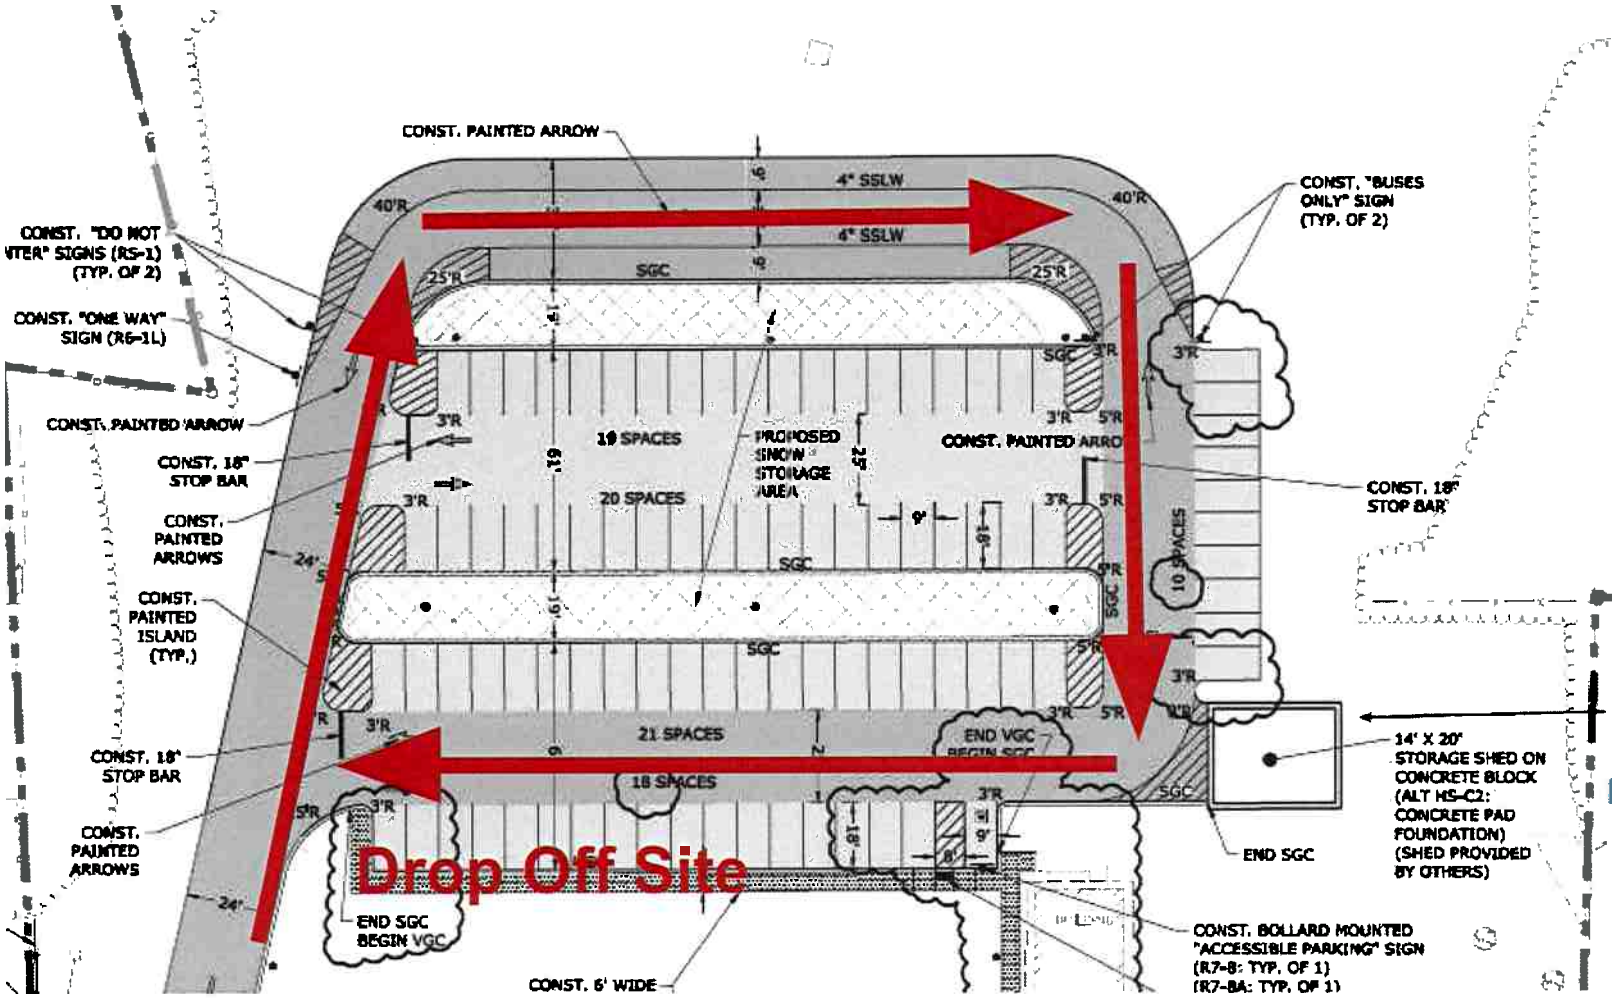
CONST. PAINTED ARROW
4" SSLW
4" SSLW
40'R
40'R
CONST. "BUSES ONLY" SIGN (TYP. OF 2)
CONST. "DO NOT ...TER" SIGNS (RS-1) (TYP. OF 2)
CONST. "ONE WAY" SIGN (R6-1L)
25'R
25'R
SGC
SGC
3'R
3'R
3'R
5'R
CONST. PAINTED ARROW
CONST. 18" STOP BAR
19 SPACES
PROPOSED SNOW STORAGE AREA
20 SPACES
CONST. PAINTED ARROWS
CONST. 18" STOP BAR
CONST. PAINTED ISLAND (TYP.)
SGC
10 SPACES
SGC
SGC
21 SPACES
END VGC BEGIN SGC
CONST. 18" STOP BAR
18 SPACES
14' X 20' STORAGE SHED ON CONCRETE BLOCK (ALT HS-C2: CONCRETE PAD FOUNDATION) (SHED PROVIDED BY OTHERS)
CONST. PAINTED ARROWS
Drop Off Site
END SGC
END SGC BEGIN VGC
CONST. BOLLARD MOUNTED "ACCESSIBLE PARKING" SIGN (R7-8: TYP. OF 1) (R7-8A: TYP. OF 1)
CONST. 6' WIDE